HSIP-0009(585)

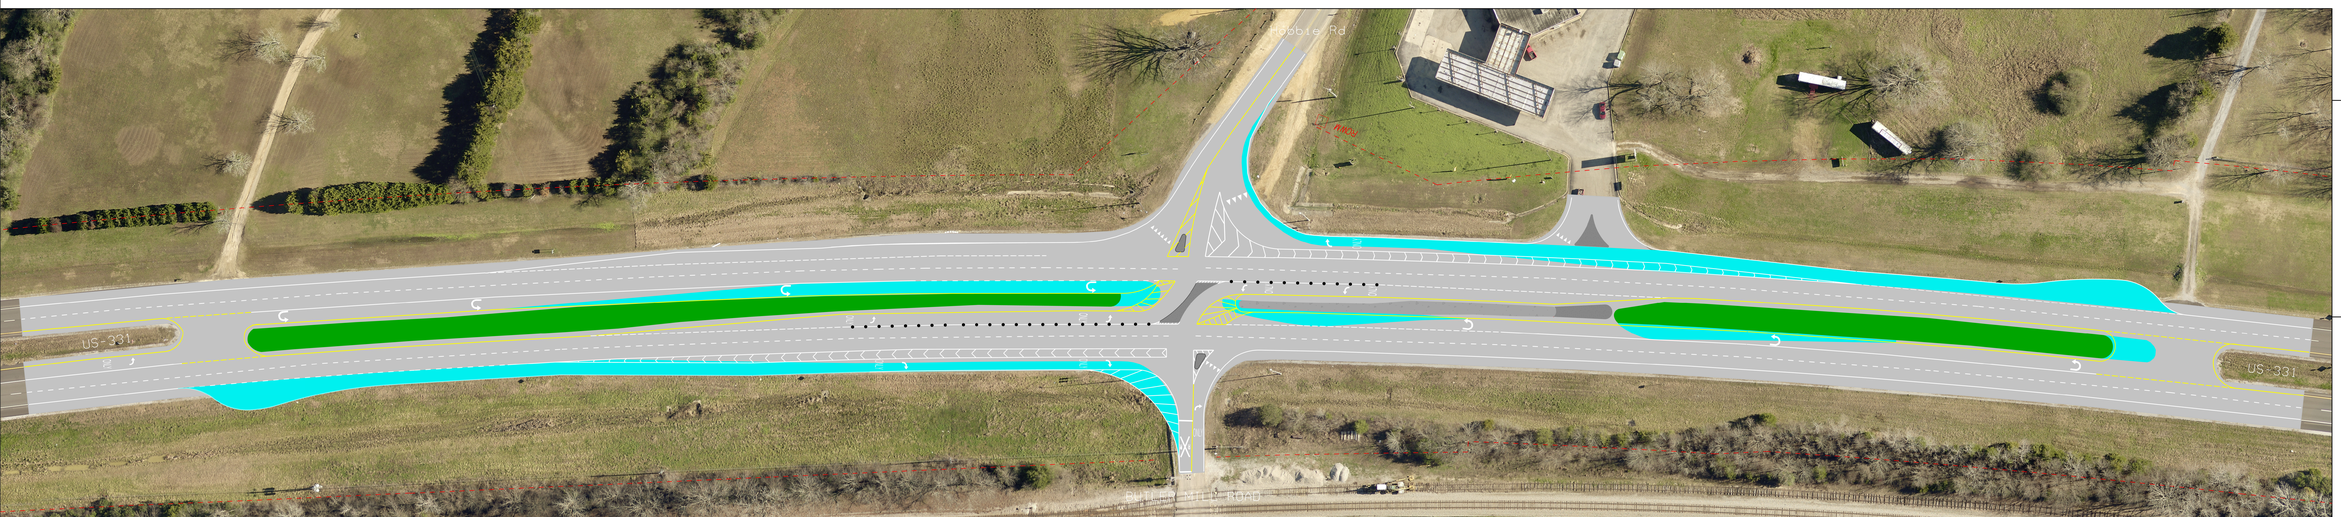

LEGEND

- PROPOSED PAVEMENT
- IN-PLACE GRASS MEDIAN
- PROPOSED CONCRETE ISLAND
- IN-PLACE PAVEMENT
- IN-PLACE CONCRETE ISLAND
- RAISED CURB CHANNELIZER
- PRESENT ROW

ALABAMA DEPARTMENT OF TRANSPORTATION