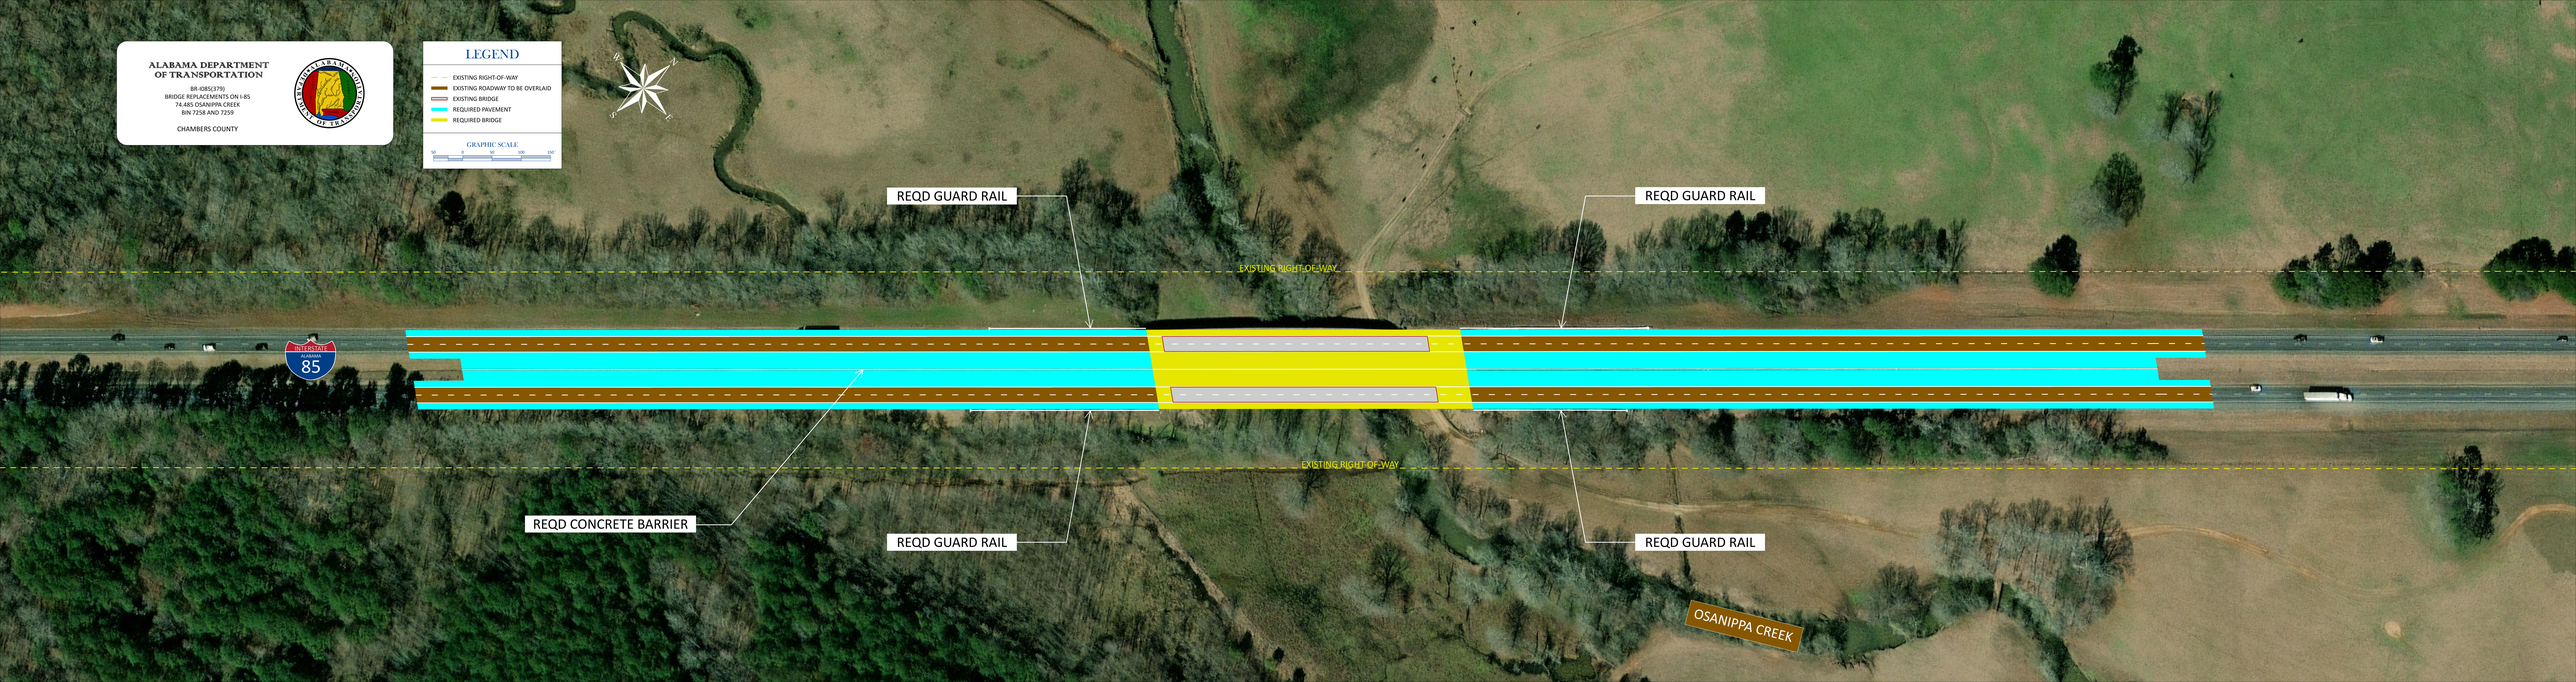
ALABAMA DEPARTMENT OF TRANSPORTATION
BR-I085(379)
BRIDGE REPLACEMENTS ON I-85
74.485 OSANIPPA CREEK
BIN 7258 AND 7259
CHAMBERS COUNTY
LEGEND
EXISTING RIGHT-OF-WAY
EXISTING ROADWAY TO BE OVERLAID
EXISTING BRIDGE
REQUIRED PAVEMENT
REQUIRED BRIDGE
GRAPHIC SCALE
50 0 50 100 150'
N
W
E
S
REQD GUARD RAIL
REQD GUARD RAIL
EXISTING RIGHT-OF-WAY
EXISTING RIGHT-OF-WAY
REQD CONCRETE BARRIER
REQD GUARD RAIL
REQD GUARD RAIL
OSANIPPA CREEK
INTERSTATE
ALABAMA
85