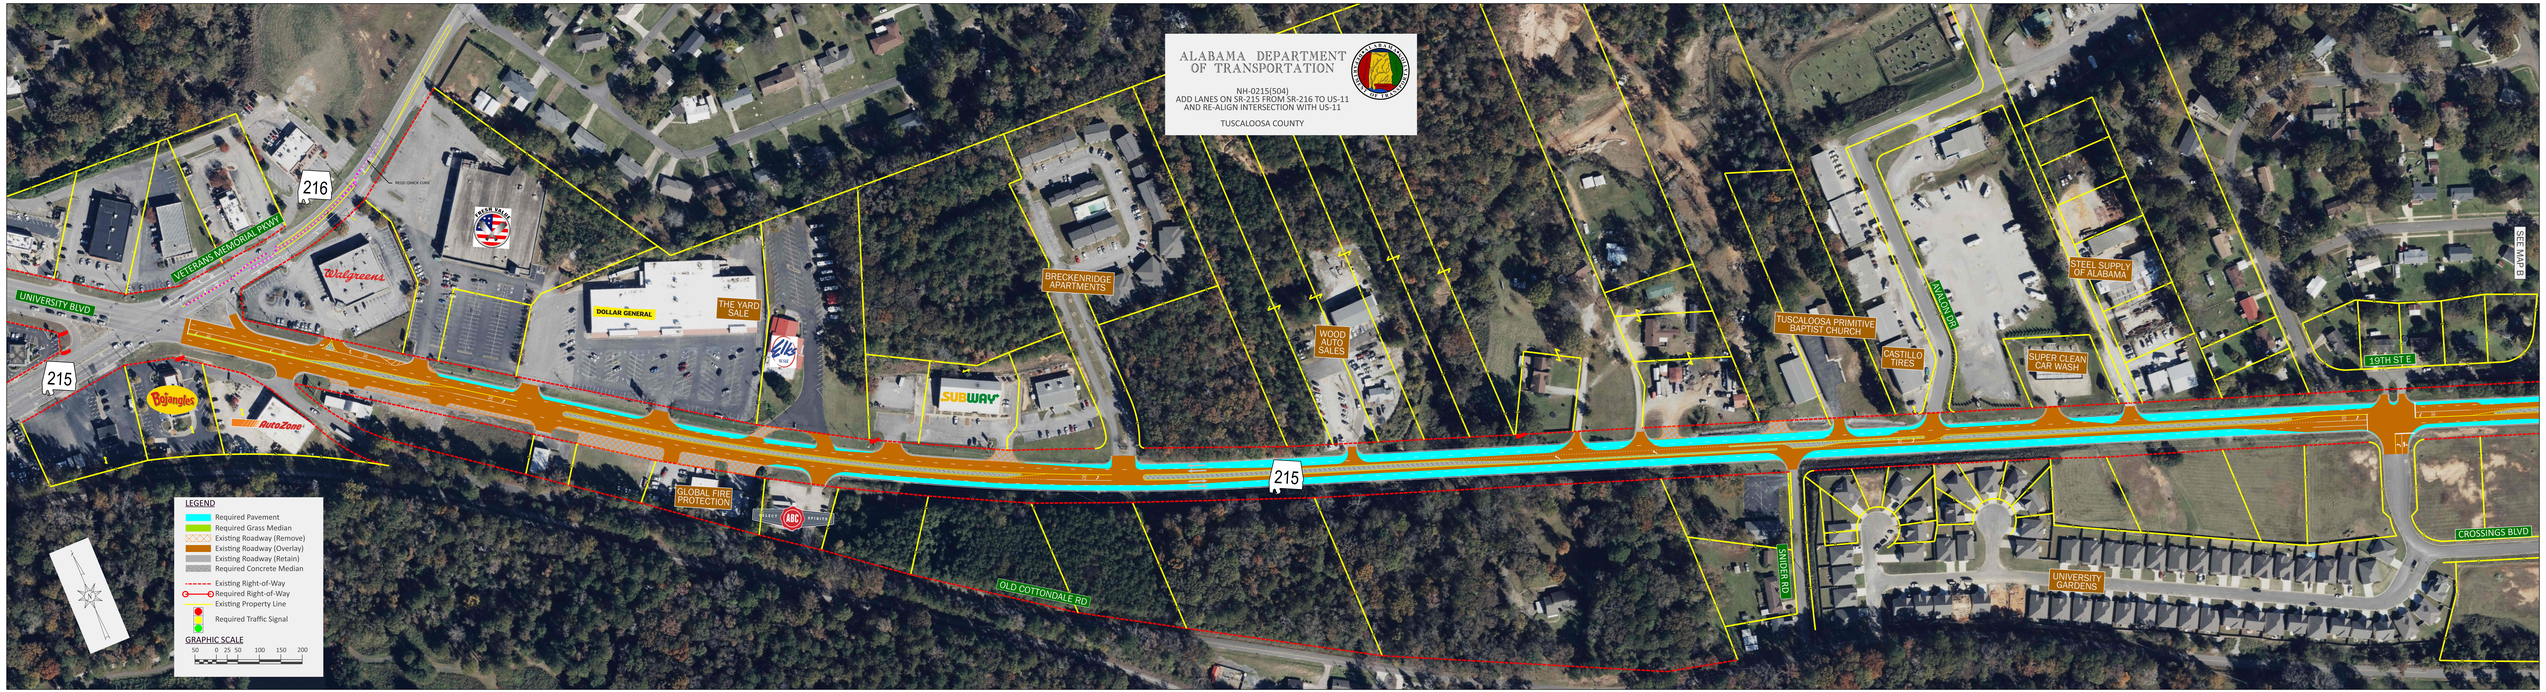
ALABAMA DEPARTMENT OF TRANSPORTATION
NH-0215(504)
ADD LANES ON SR-215 FROM SR-216 TO US-11
AND RE-ALIGN INTERSECTION WITH US-11
TUSCALOOSA COUNTY
216
215
VETERANS MEMORIAL PKWY
UNIVERSITY BLVD
RECO CHECK CURB
Walgreens
DOLLAR GENERAL
THE YARD SALE
Elks
SUBWAY
BRECKENRIDGE APARTMENTS
WOOD AUTO SALES
TUSCALOOSA PRIMITIVE BAPTIST CHURCH
CASTILLO TIRES
BOULEVARD
STEEL SUPPLY OF ALABAMA
SUPER CLEAN CAR WASH
SEE MAP B
19TH ST E
Bojangles
AutoZone
GLOBAL FIRE PROTECTION
ABC
OLD COTTONDALE RD
SNIDER RD
UNIVERSITY GARDENS
CROSSINGS BLVD
LEGEND
Required Pavement
Required Grass Median
Existing Roadway (Remove)
Existing Roadway (Overlay)
Existing Roadway (Retain)
Required Concrete Median
Existing Right-of-Way
Required Right-of-Way
Existing Property Line
Required Traffic Signal
GRAPHIC SCALE
50 0 25 50 100 150 200