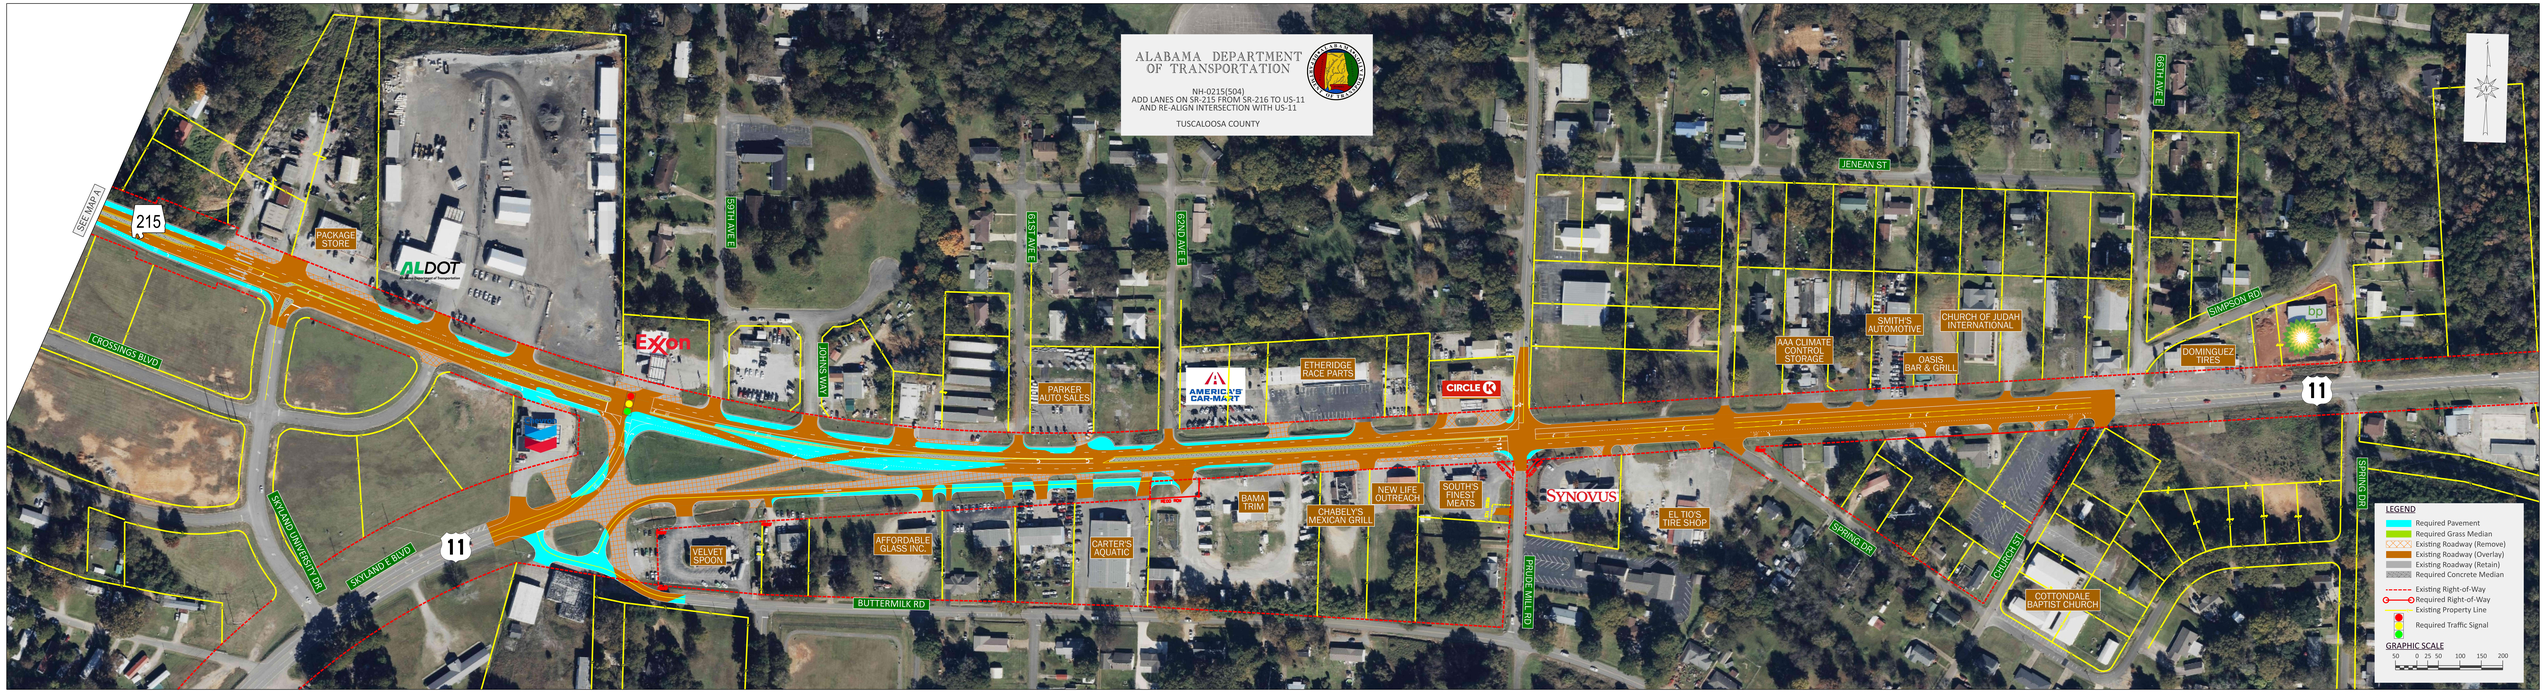
ALABAMA DEPARTMENT OF TRANSPORTATION
NH-0215(504)
ADD LANES ON SR-215 FROM SR-216 TO US-11
AND RE-ALIGN INTERSECTION WITH US-11
TUSCALOOSA COUNTY
SEE MAP 1
215
PACKAGE STORE
ALDOT
CROSSINGS BLVD
SKYLAND UNIVERSITY DR
SKYLAND BLVD
11
Exxon
JOHNS SNACK
59TH AVE E
61ST AVE E
62ND AVE E
PARKER AUTO SALES
AMERICA'S CAR-MART
ETHERIDGE RACE PARTS
CIRCLE K
VELVET SPOON
AFFORDABLE GLASS INC.
CARTER'S AQUATIC
BAMA TRIM
CHABELY'S MEXICAN GRILL
NEW LIFE OUTREACH
SOUTH'S FINEST MEATS
BUTTERMILK RD
PRIDE MILL RD
SYNOVUS
EL TIO'S TIRE SHOP
JENEAN ST
AAA CLIMATE CONTROL STORAGE
SMITH'S AUTOMOTIVE
OASIS BAR & GRILL
CHURCH OF JUDAH INTERNATIONAL
SPRING DR
CHURCH ST
COTTONDALE BAPTIST CHURCH
66TH AVE E
SIMPSON RD
DOMINGUEZ TIRES
bp
SPRING DR
LEGEND
Required Pavement
Required Grass Median
Existing Roadway (Remove)
Existing Roadway (Overlay)
Existing Roadway (Retain)
Required Concrete Median
Existing Right-of-Way
Required Right-of-Way
Existing Property Line
Required Traffic Signal
GRAPHIC SCALE
50 0 25 50 100 150 200