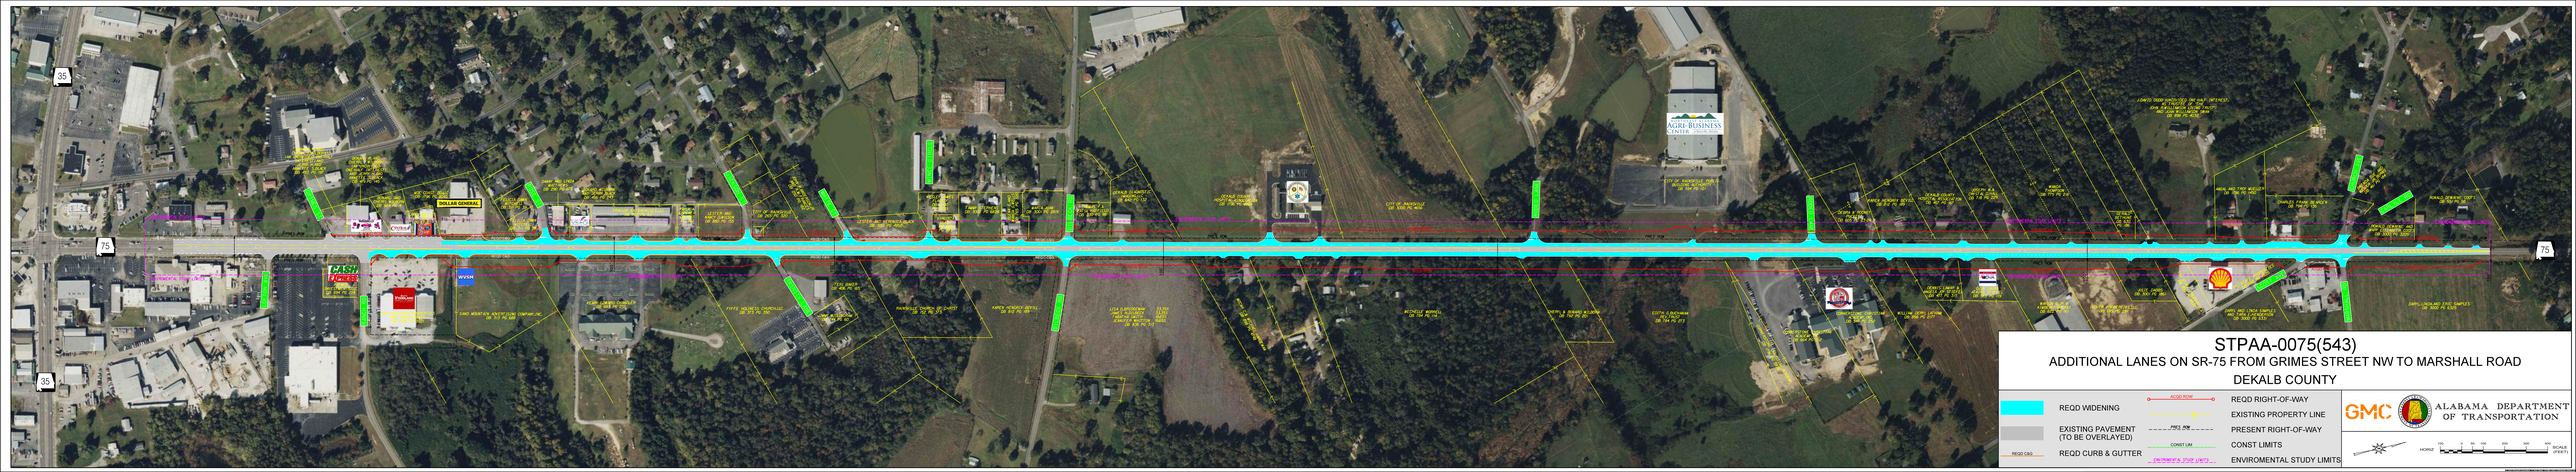

STPAA-0075(543)

ADDITIONAL LANES ON SR-75 FROM GRIMES STREET NW TO MARSHALL ROAD

DEKALB COUNTY

REQD WIDENING

EXISTING PAVEMENT (TO BE OVERLAYED)

REQD CURB & GUTTER

REQD RIGHT-OF-WAY

EXISTING PROPERTY LINE

PRESENT RIGHT-OF-WAY

CONST LIMITS

ENVIROMENTAL STUDY LIMITS

GMC

ALABAMA DEPARTMENT OF TRANSPORTATION

HORIZ 150 0 75 150 300 450 SCALE IN FEET